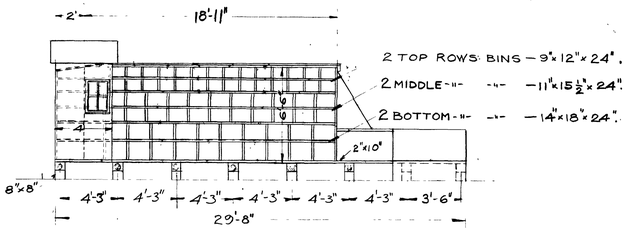

END ELEVATION.

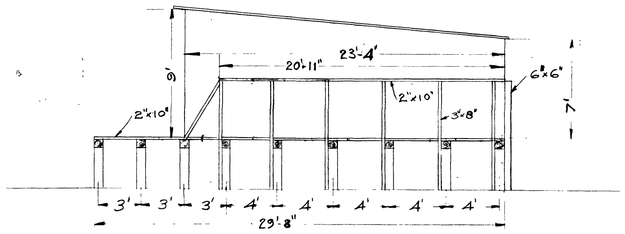

END ELEVATION.

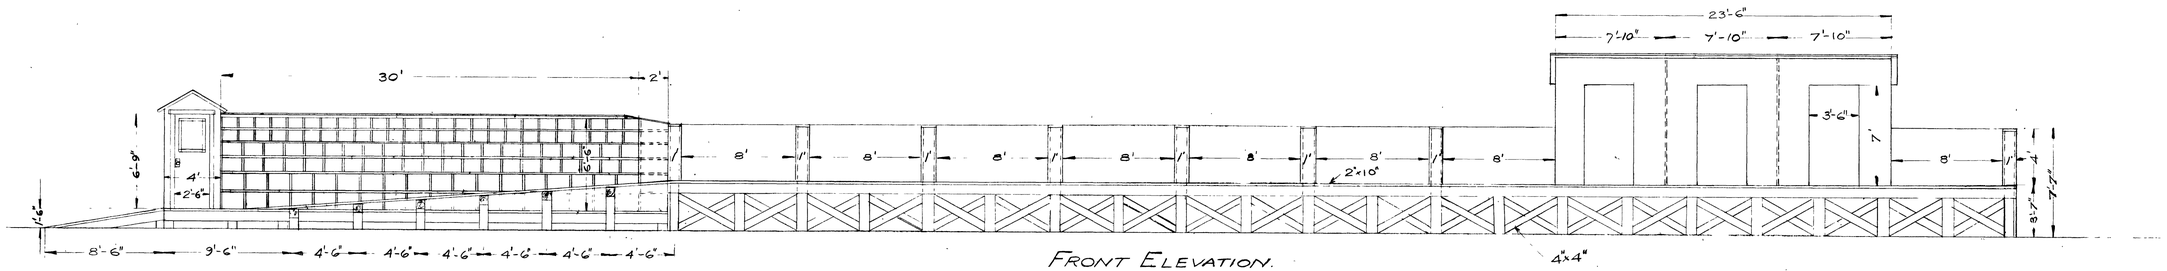

FRONT ELEVATION.

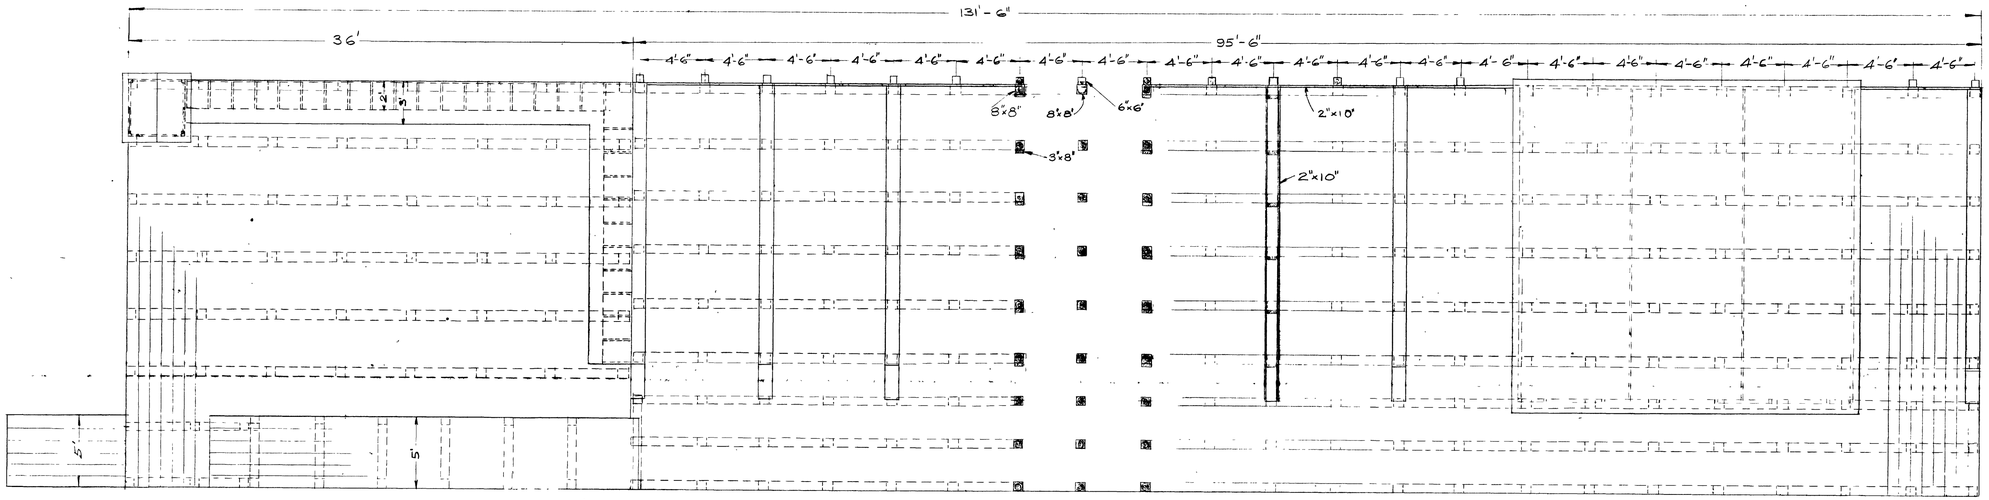

FLOOR PLAN.

LOS ANGELES & SALT LAKE RR

SCRAP DOCK.

MECHANICAL DEPT.

LOS ANGELES, CAL. 6-29-1928

DRAWING E-1378.

REVISIONS

U.P.H.S. COLLECTION UNION PACIFIC HISTORICAL SOCIETY